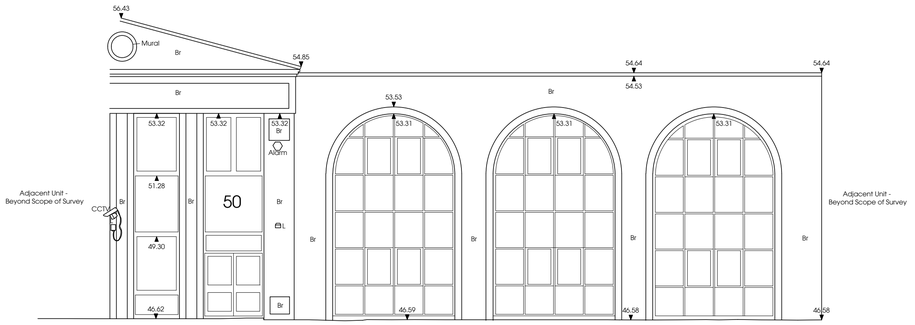

45.00m Above Datum Level

ELEVATION 1

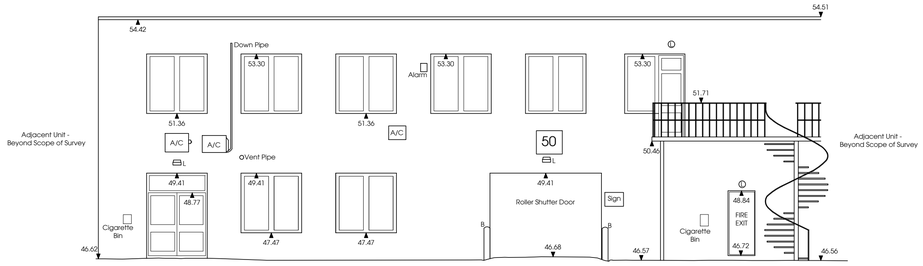

45.00m Above Datum Level

ELEVATION 2

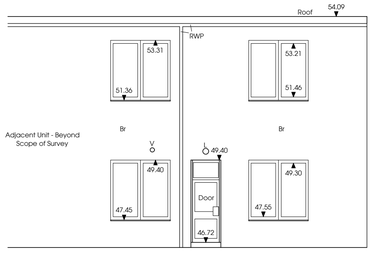

45.00m Above Datum Level

ELEVATION 3

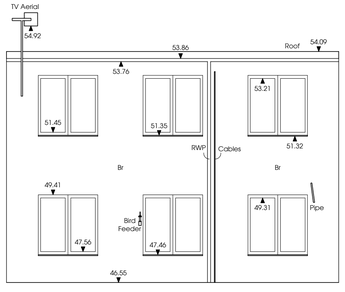

45.00m Above Datum Level

ELEVATION 4

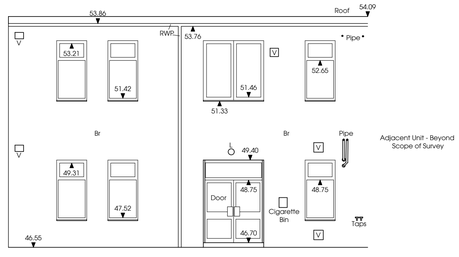

45.00m Above Datum Level

ELEVATION 5

Scale Bar (m)

0 1 2 3 4 5

LOCATION PLAN

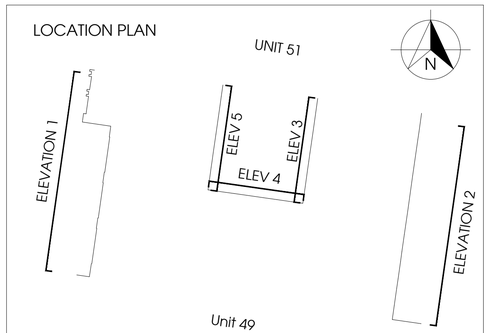

NOTES

1) ALL DIMENSIONS TO BE CHECKED ON SITE AND NOT SCALED FROM THIS DRAWING.
2) MALCOLM HOLLIS SHALL BE INFORMED IN WRITING OF ANY DISCREPANCIES.
3) ALL DIMENSIONS ARE IN METRES ONLY.
4) ALL LEVELS ARE BASED ON A GPS TIE TO OS LEVEL DATUM.

KEY

A/C	Air Conditioner	IC	Inspection Cover
AH	Arch Height	IL	Invert Level
AL	Arch Level	IRF	Iron Railing Fence
ASH	Arch Spring Height	IRS	Illuminated Road Sign
ASL	Arch Spring Level	JB	Junction Box
B	Bollard	L	Light
BGP	Break Glass Point	LB	Litter Bin
BH	Floor To Beam Height	LP	Lamp Post
Br	Brick	Max	Maximum
BRW	Brick Retaining Wall	MH	Manhole
BSL	Beam Soffit Level	Min	Minimum
BT	British Telecom	O/H	Overhead
BW	Brick Wall	OSBM	Ordnance Survey Bench Mark
CBF	Close Boarded Fence	P	Post
CCTV	Closed Circuit Television	PB	Pillar Box
CH	Cill To Head Height	PLI	Pavement Light
Chy	Chimney	PS	Paving Stones
CL	Cover Level	Rad	Radiator
CLF	Chain Link Fence	RDM	Recessed Door Mat
Col	Column	RE	Rodding Eye
Conc	Concrete	RS	Road Sign
CPS	Concrete Paving Slabs	RSD	Roller Shutter Door
CTV	Cable Television IC	RSJ	Rolled Steel Joist
Cup	Cupboard	RWP	Rain Water Pipe
DH	Door Height	s	spread
DH	Duct Height	SBM	Site Bench Mark
DP	Down Pipe	SC	Stop Cock
DrC	Drainage Channel	SH	Spring Height
EIC	Electrical Inspection Cover	SL	Sump Level
EJB	Electrical Junction Box	SR	Skylight
EM	Electricity Meter	SO	Smoke Outlet
ER	Earthing Rod	SP	Sign Post
ESG	Electrical Switchgear	SS	Security Sensor
FA	Fire Alarm	T	Telephone
FB	Flower Bed	Tac	Tactile Paving
FC	Floor To Cill Height	TBM	Temporary Bench Mark
FE	Fire Extinguisher	TCB	Telephone Call Box
FH	Fire Hydrant	TIC	Telephone Inspection Cover
FHR	Fire Hose Reel	TJB	Telephone Junction Box
FL	Floor Level	TL	Traffic Light
FR	Floodlight	TLCB	Traffic Light Control Box
g	grith	TLIC	Traffic Light Inspection Cover
G	Gully	TP	Telephone Pole
GC	Gas Cock	Typ	Typical
GM	Gas Meter	V	Vent
GV	Gas Valve	VP	Vent Pipe
h	height	WH	Water Heater
HB	Hand Basin	WM	Water Meter
HR	Handrail	WV	Water Valve

ELEVATION/SECTION SYMBOLS

30.00 Elevation Level

Sloping Surface

Op. Opaque

REVISIONS

REV.	DATE	AMENDMENTS	INITIAL

THIS DRAWING IS FOR THE FOLLOWING PURPOSE ONLY:
PRELIMINARY ☐ TENDER ☐ CONSTRUCTION ☐
SKETCH ☐ MEASURED SURVEY ☒ CONTRACT ☐

TITLE
Unit 50
Elevations 1 - 5

CLIENT
Aviva Investors
St Helens; 1 Undershaft
London, EC3P 3DQ

PROJECT NAME
Unit 50, Leatherhead Road
Barwell Business Park
Chesington, KT9 2NY

malcolm hollis
Battersea Studios
80-82 Silverthorne Road
London, SW8 3HE
T 020 7622 9555
F 020 7627 9850
W malcolmhollis.com
RICS

DATE	DRAWN BY
20.02.2019	TG
SCALE 1:100 @A1	CHECKED SH

PROJECT	ORIGINATOR	VOLUME/ ZONE/BLDG	LEVEL	FILE TYPE
75608	MHL	50	ZZ	M2
DISCIPLINE/ROLE	NUMBER		STATUS	REVISION
G	10400		A7	---